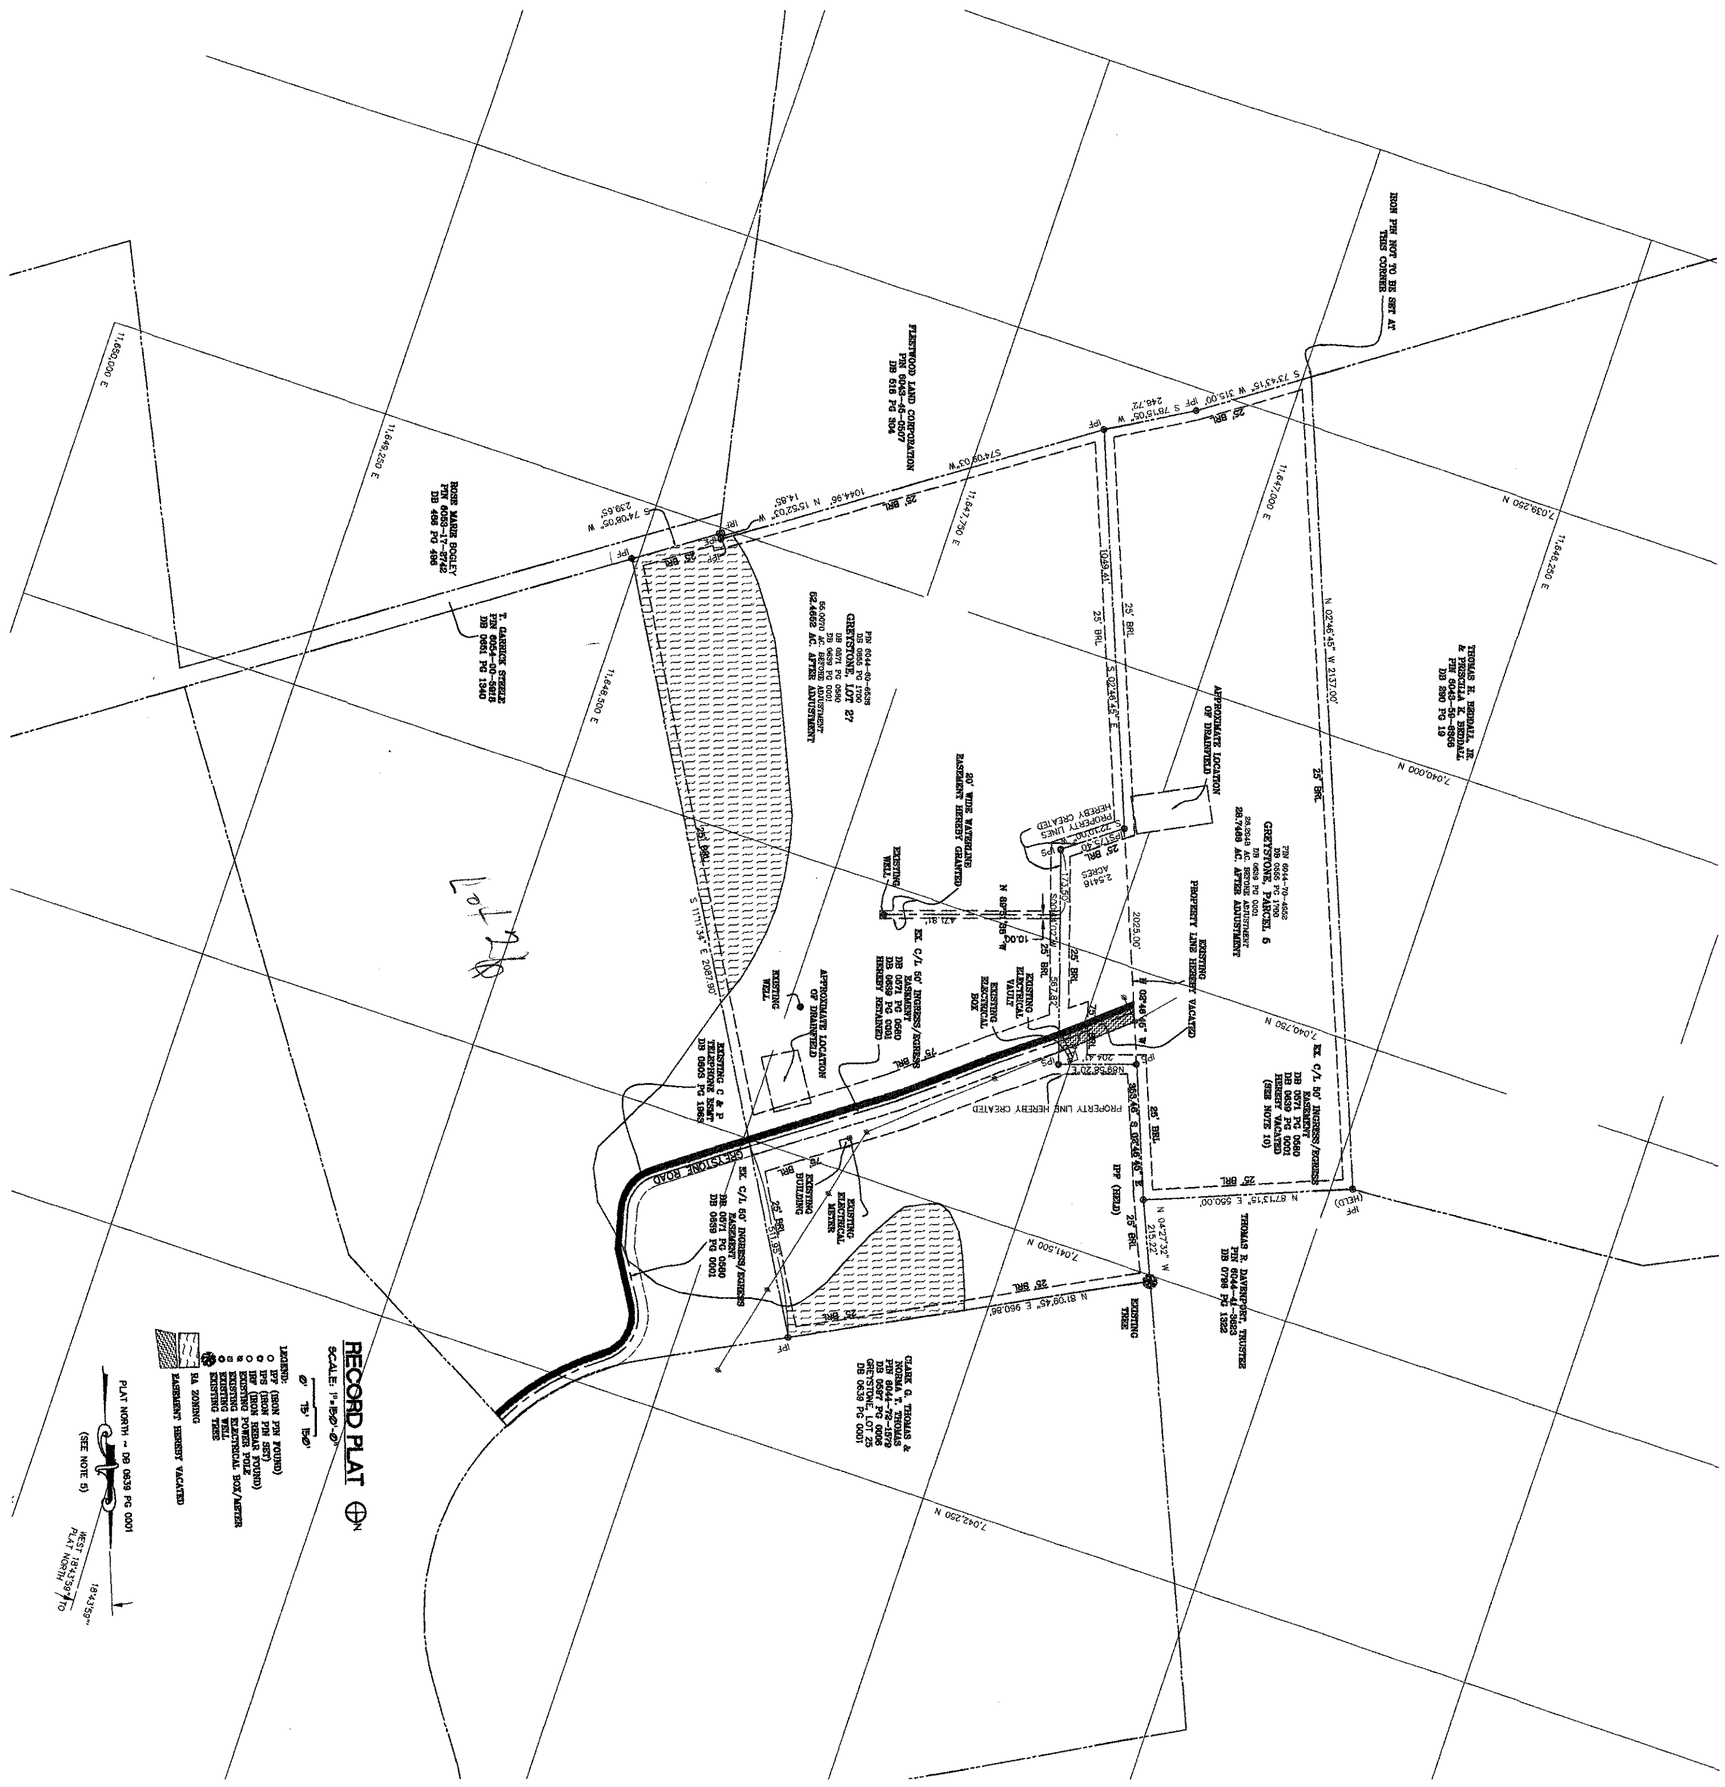

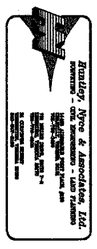

SP-1 2000151

EASLEY RESIDENCE

1401 Greystone, Fauquier County, VA

CONSTRUCTION SET #1	07/23/2004
CONSTRUCTION SET #2	09/01/2004
CONSTRUCTION SET #3	10/3/2004

I certify that these documents were prepared or approved by me, and that I am duly licensed architect under the laws of the state of
expiration date license no.

© This drawing is the property of Architect Michael L. Oxman and Associates, Ltd and is intended for use on this project only. Any other use is strictly prohibited.

architect michael l. oxman and associates ltd.
36963 charlestown pike
hillsboro, va. 20132
phone(540) 668-7445
fax: (540) 668-9000
email: hillrose01@aol.com
net: www.architect-oxman.com