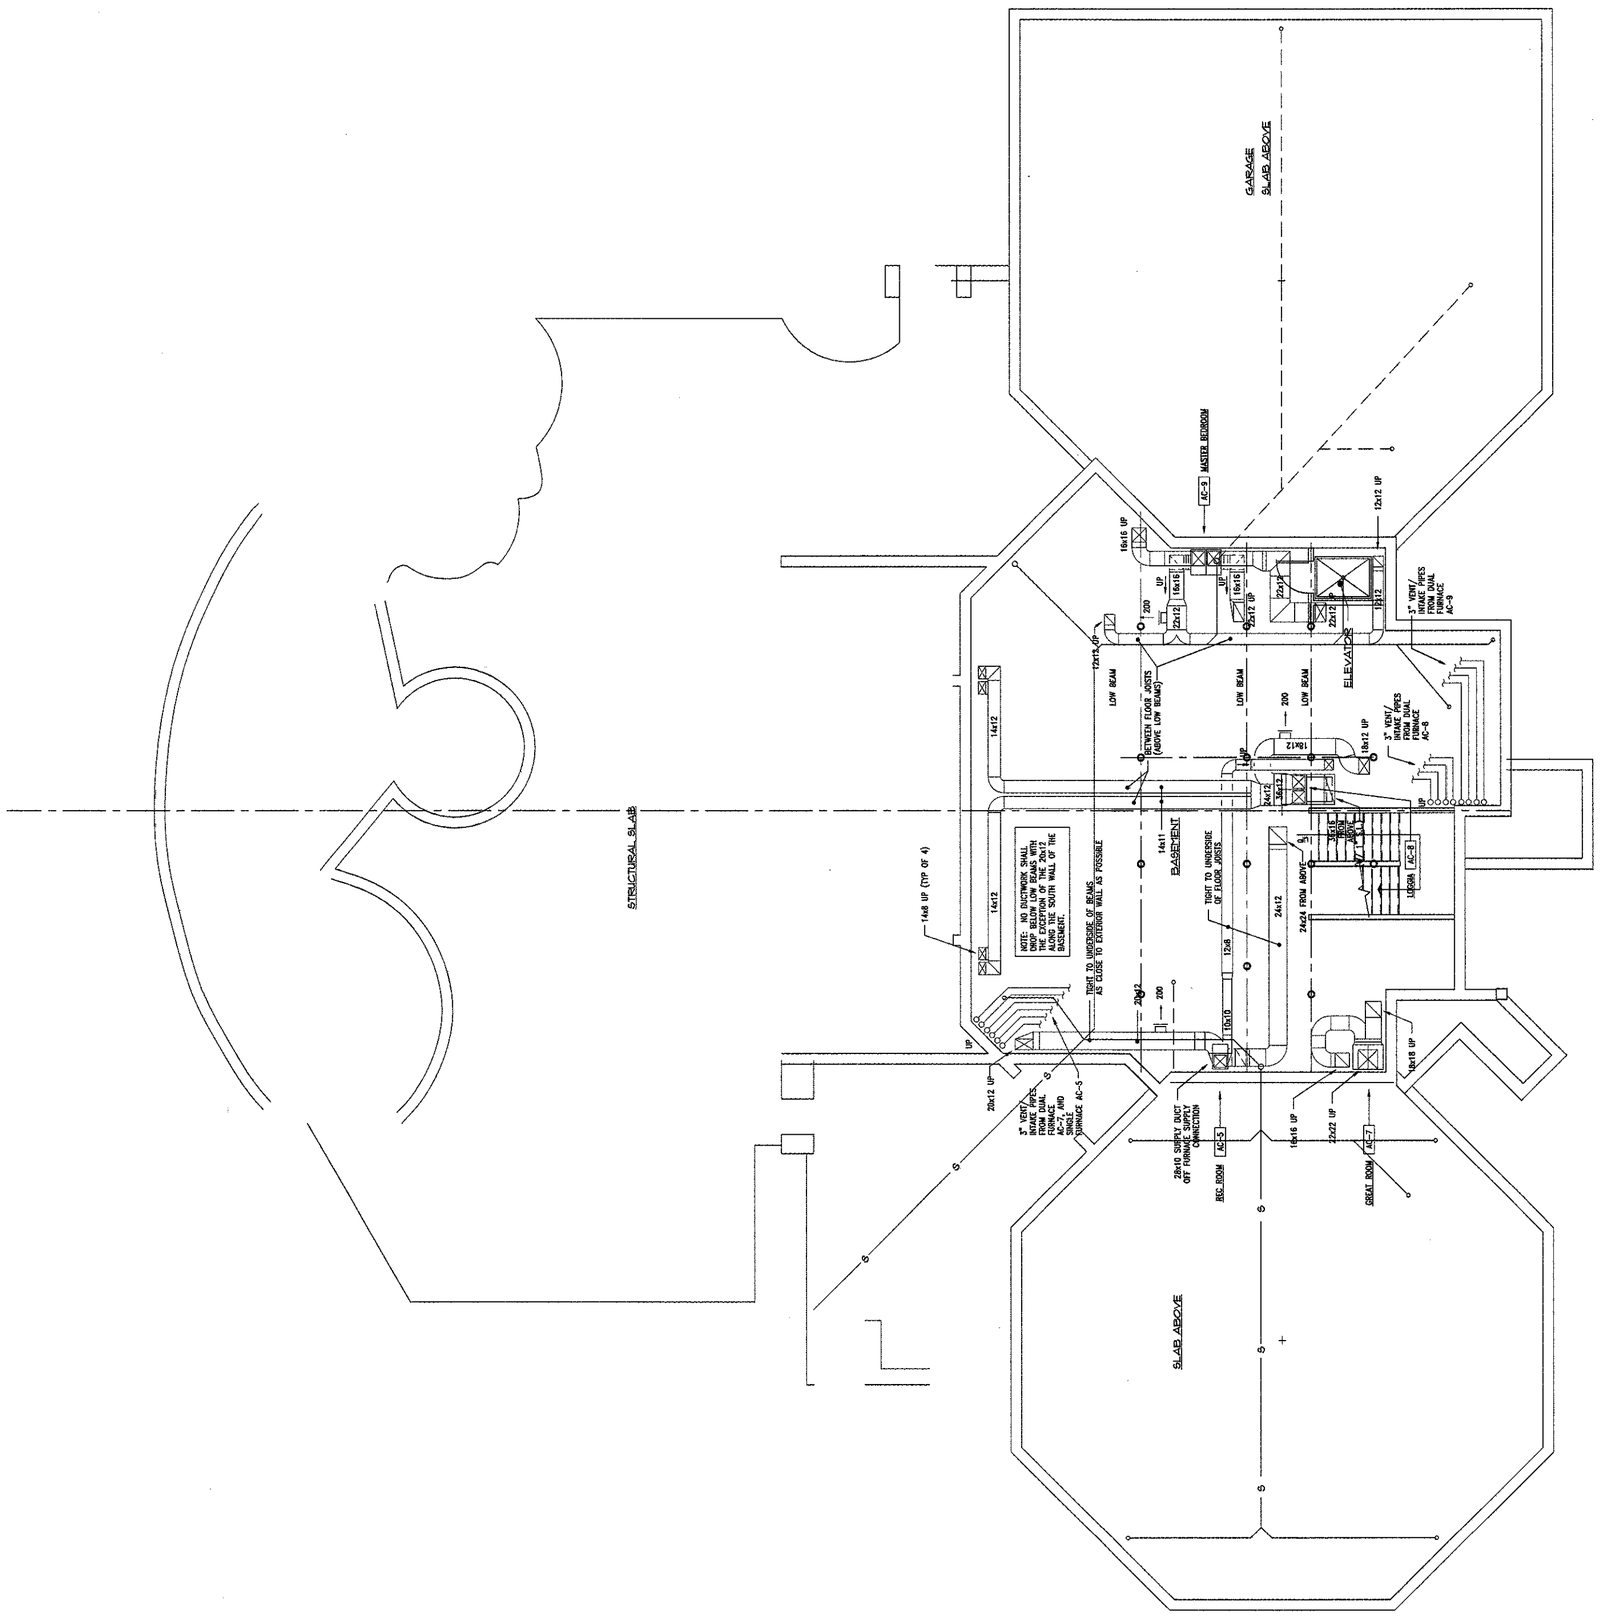

GHT LIMITED
1010 N. Glebe Road, Suite 200
Arlington, VA 22201 - 4749
PH 703 243-1200
FX 703 276-1376
ght@ghtltd.com
www.ghtltd.com
CONSULTING ENGINEERS

PROJECT MANAGER	
–	
DESIGNERS	
MECHANICAL	GNL
ELECTRICAL	–
PLUMBING	–

EASLEY RESIDENCE
1401 Greystone, Fauquier County, VA

2000151 **M-1.0**

CONSTRUCTION SET #1	07/13/2004
CONSTRUCTION SET #2	09/07/2004
CONSTRUCTION SET #3	10/13/2004

I certify that these documents were prepared or approved by me, and that I am duly licensed architect under the laws of the state of Virginia license no. expiration date

© The drawing is the property of Architect Michael L. Oxman and Associates. Ltd.and is intended for use on this project only. Any other use is strictly prohibited.

architect michael l. oxman and associates ltd.
36963 Charlestown Pike email: hillcrest@bacl.com
Hillsboro, VA 20132
Phone:(540) 668-7445 Web: www.architect-oxman.com
Fax: (540) 668-9000