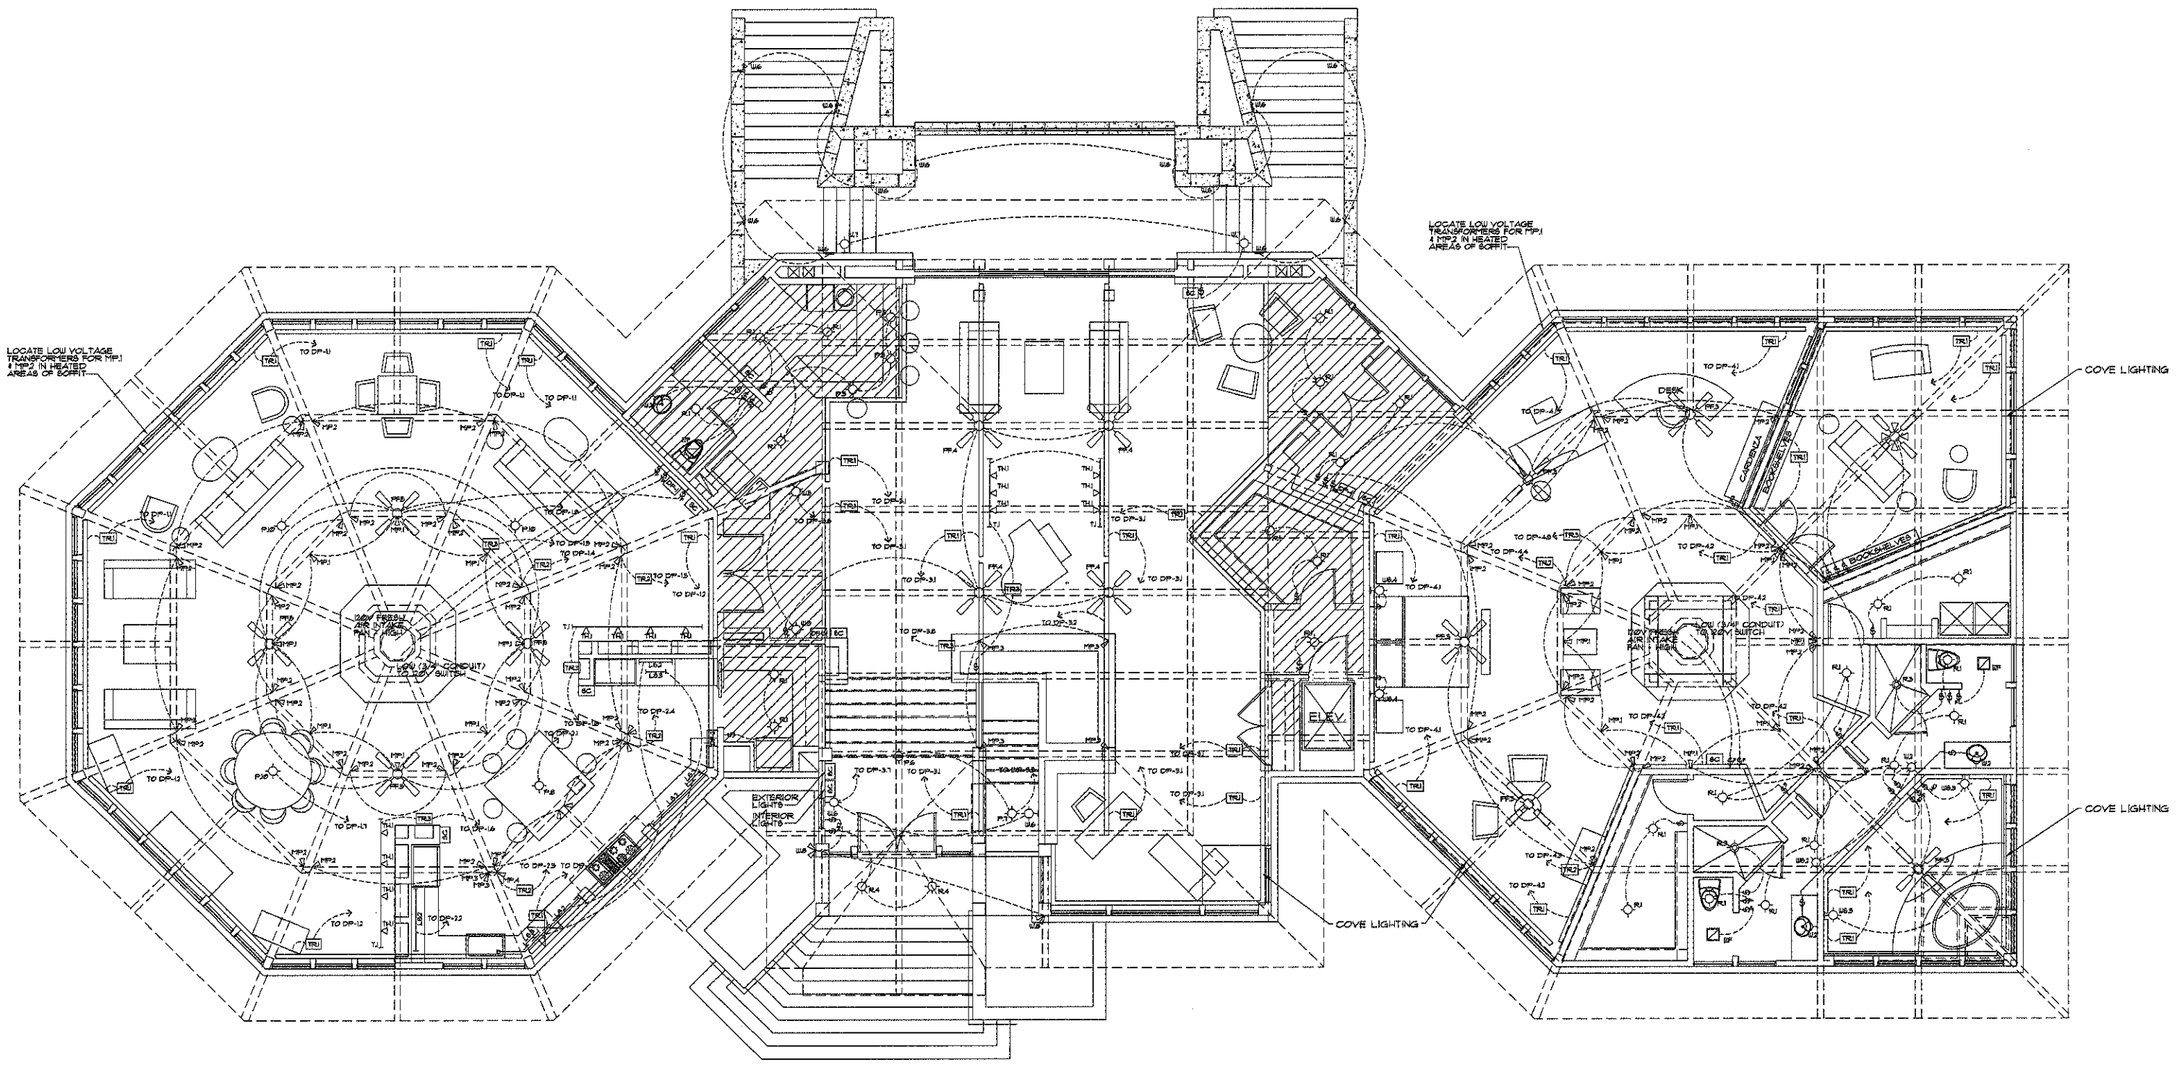

LIGHTING LEGEND

- SINGLE POLE SWITCH
- THREE WAY SWITCH
- FOUR WAY SWITCH
- FAN SWITCH
- DIMMER SWITCH (NETWORK)
- DIMMER SWITCH (LOCAL)
- SINGLE POLE SWITCH W/PHOTO CELL (3 POSITION) UP - ON CENTER - OFF DOWN - PHOTO CELL
- RECESSED INCAN. LIGHT FIXTURE
- PENDANT LIGHT FIXTURE
- BIG PENDANT LIGHT FIXTURE
- WEATHERPROOF RECESSED INCAN. LIGHT FIXTURE
- TULIP/LANDSCAPE LIGHT FIXTURE
- WALL MOUNTED LIGHT FIXTURE
- WALL SCONCE LIGHT FIXTURE
- TELESCOPING READING LIGHT FIXTURE
- DP — DIMMING PANEL
- SC — SCENE CONTROLLER
- STEP PATH FINDER
- 12" x 24" FLUORESCENT DOUBLE BULB
- 12" x 48" FLUORESCENT DOUBLE BULB
- EXHAUST FAN
- CEILING FAN 3 WIRE/FAN
- CEILING FAN 3 WIRE/LIGHTS

MAIN FLOOR LIGHTING PLAN

SCALE: 3/16" = 1'-0"

0' 2' 4' 8' 16'

7,890 S.F. FINISHED

● SUPPLY OUTLETS FOR ALL KITCHEN APPLIANCES

DIMMER PANEL DP-1
LEVELITON D3208 (SOUTH OCTAGON)

ITEM NO.	DESCRIPTION	POWER
DP-11	COVE LIGHT - WEST 1/2	80LF*40W/LF = 800W
DP-12	COVE LIGHT - EAST 1/2	80LF*40W/LF = 800W
DP-13	MONO POINT - MP2 - LOWER	16EA. @ 50W = 800W
DP-14	MONO POINT - MP2 - UPPER	16EA. @ 35W = 560W
DP-15	MONO POINT - MP1 - FIREPLACE	8EA. @ 50W = 400W
DP-16	TRACK LIGHTS @ 2 LOCATIONS	10EA. @ 50W = 500W
DP-17	PENDANT - P18 @ DINING TABLE	1EA @ 500W = 500W
DP-18	PENDANT - P19 @ WEST SEATING	2EA @ 500W = 1000W

DIMMER PANEL DP-2
LEVELITON D3206 (KITCHEN AREA)

ITEM NO.	DESCRIPTION	POWER
DP-21	PENDANT - P18	1EA @ 500W = 500W
DP-22	UNDERCOUNTER LIGHTING	2 LOCATIONS
DP-23	CABINET SHELF LIGHTING	4 LOCATIONS
DP-24	MONO POINT TASK LIGHT	4EA. @ 50W = 200W
DP-25	MONO POINT TASK LIGHT	4EA. @ 50W = 200W
DP-26	SPARE	

DIMMER PANEL DP-3
LEVELITON D3208 (CENTER SECTION)

ITEM NO.	DESCRIPTION	POWER
DP-31	COVE LIGHT - SOUTH	42LF*40W/LF = 420W
DP-32	COVE LIGHT - CENTER	82LF*40W/LF = 520W
DP-33	COVE LIGHT - NORTH	82LF*40W/LF = 820W
DP-34	SPARE	
DP-35	PENDANTS @ ENTRANCE	2EA. @ 500W = 1000W
DP-36	WALL SCONCE WS3	2EA. @ 50W = 100W
DP-37	WALL SCONCE WS3	2EA. @ 50W = 100W
DP-38	ACCENT LIGHT MP3	3EA. @ 50W = 150W

DIMMER PANEL DP-4
LEVELITON D3206 (NORTH OCTAGON)

ITEM NO.	DESCRIPTION	POWER
DP-41	COVE LIGHT - SOUTH	80LF*40W/LF = 800W
DP-42	COVE LIGHT - NORTH	70LF*40W/LF = 700W
DP-43	MONO POINT - MP2	14EA. @ 50W = 700W
DP-44	MONO POINT - MP2	8EA. @ 50W = 400W
DP-45	MONO POINT - MP1	8EA. @ 50W = 400W
DP-46	SPARE	

DIMMER PANEL DP-5
LEVELITON D3208 (EXTERIOR FRONT)

ITEM NO.	DESCRIPTION	POWER
DP-51	FRONT ENTRANCE PENDANT - P16	1EA @ 500W = 500W
DP-52	FRONT ENTRANCE PATH FINDERS WL6	6EA @ 40W = 240W
DP-53	FRONT PATH FINDERS @ DRIVE TU1	13EA @ 50W = 650W
DP-54	FRONT ENTRANCE ISLAND	TBD
DP-55	FUTURE	
DP-56	FUTURE	
DP-57	PATH FINDER TO TENNIS COURT TU2	
DP-58	TENNIS COURT LIGHTING	CONTRACTOR FOR 8 - 1000W MH

DIMMER PANEL DP-6
LEVELITON D3208 (EXTERIOR SPACE)

ITEM NO.	DESCRIPTION	POWER
DP-61	PATH FINDERS @ REAR ENTRANCE TO REC ROOM - WL6 & TU2	8EA @ 40W = 320W
DP-62	PATH FINDERS @ TERRACE	12EA @ 40W = 480W
DP-63	WALL FIXTURES @ GATE STRUCTURE (2 LOCATIONS)	8EA @ 50W = 400W
DP-64	PATH FINDERS TU2 NORTH SIDE TERRACE	17EA @ 50W = 850W
DP-65	PATH FINDERS TU2 SOUTH SIDE TERRACE	9EA @ 50W = 450W
DP-66	LANDSCAPE LIGHTING @ TERRACE	TBD
DP-67	PATH FINDING TU2 TENNIS COURT VIEWING AREA	
DP-68	FUTURE	

DIMMER PANEL DP-7
LEVELITON D3208 (RECREATION ROOM)

ITEM NO.	DESCRIPTION	POWER
DP-71	RECESSED LIGHTS IN REC. ROOM	17EA @ 75W = 1275W
DP-72	RECESSED LIGHTS IN REC. ROOM	2EA @ 75W = 150W
DP-73	WALL SCONCE - NORTH HALL	4EA @ 75W = 300W
DP-74	PENDANT FIXTURES - NORTH HALL	2EA @ 250W = 500W
DP-75	WALL SCONCE - REAR ELEVATOR	2EA @ 75W = 150W
DP-76	WALL SCONCE - SOUTH HALL	12EA @ 75W = 900W
DP-77	PENDANT - SOUTH HALL	3EA @ 250W = 750W
DP-78	FUTURE	

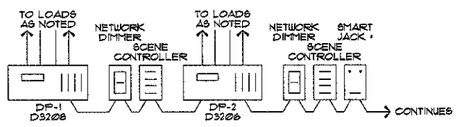

TYPICAL WIRING DIAGRAM & DIMMING SYSTEM

* LOCATE SMART JACK IN TECHNOLOGY ROOM ON GROUND FLOOR

Loading, but these documents were prepared or compiled by this firm and are only valid when under the seal of the architect named herein.
© This drawing is the property of Architect Michael L. Oxman and Associates, Ltd and is intended for use only on this project. Other use is strictly prohibited.

16565 Quartermaster Lane
Middleburg, VA 20117
Phone: (540) 687-7440
Fax: (540) 687-7446
mob: 703-403-7800
email: hillcrest@aol.com
web: www.architect-oxman.com

architect michael l. oxman and associates ltd.

CHATEAU DE ESLE
14401 Greystone, Fauquier County, VA

200215

E-1.5

BOR REVIEW SET 02-07-2005
FOR CONSTRUCTION 04-07-2005