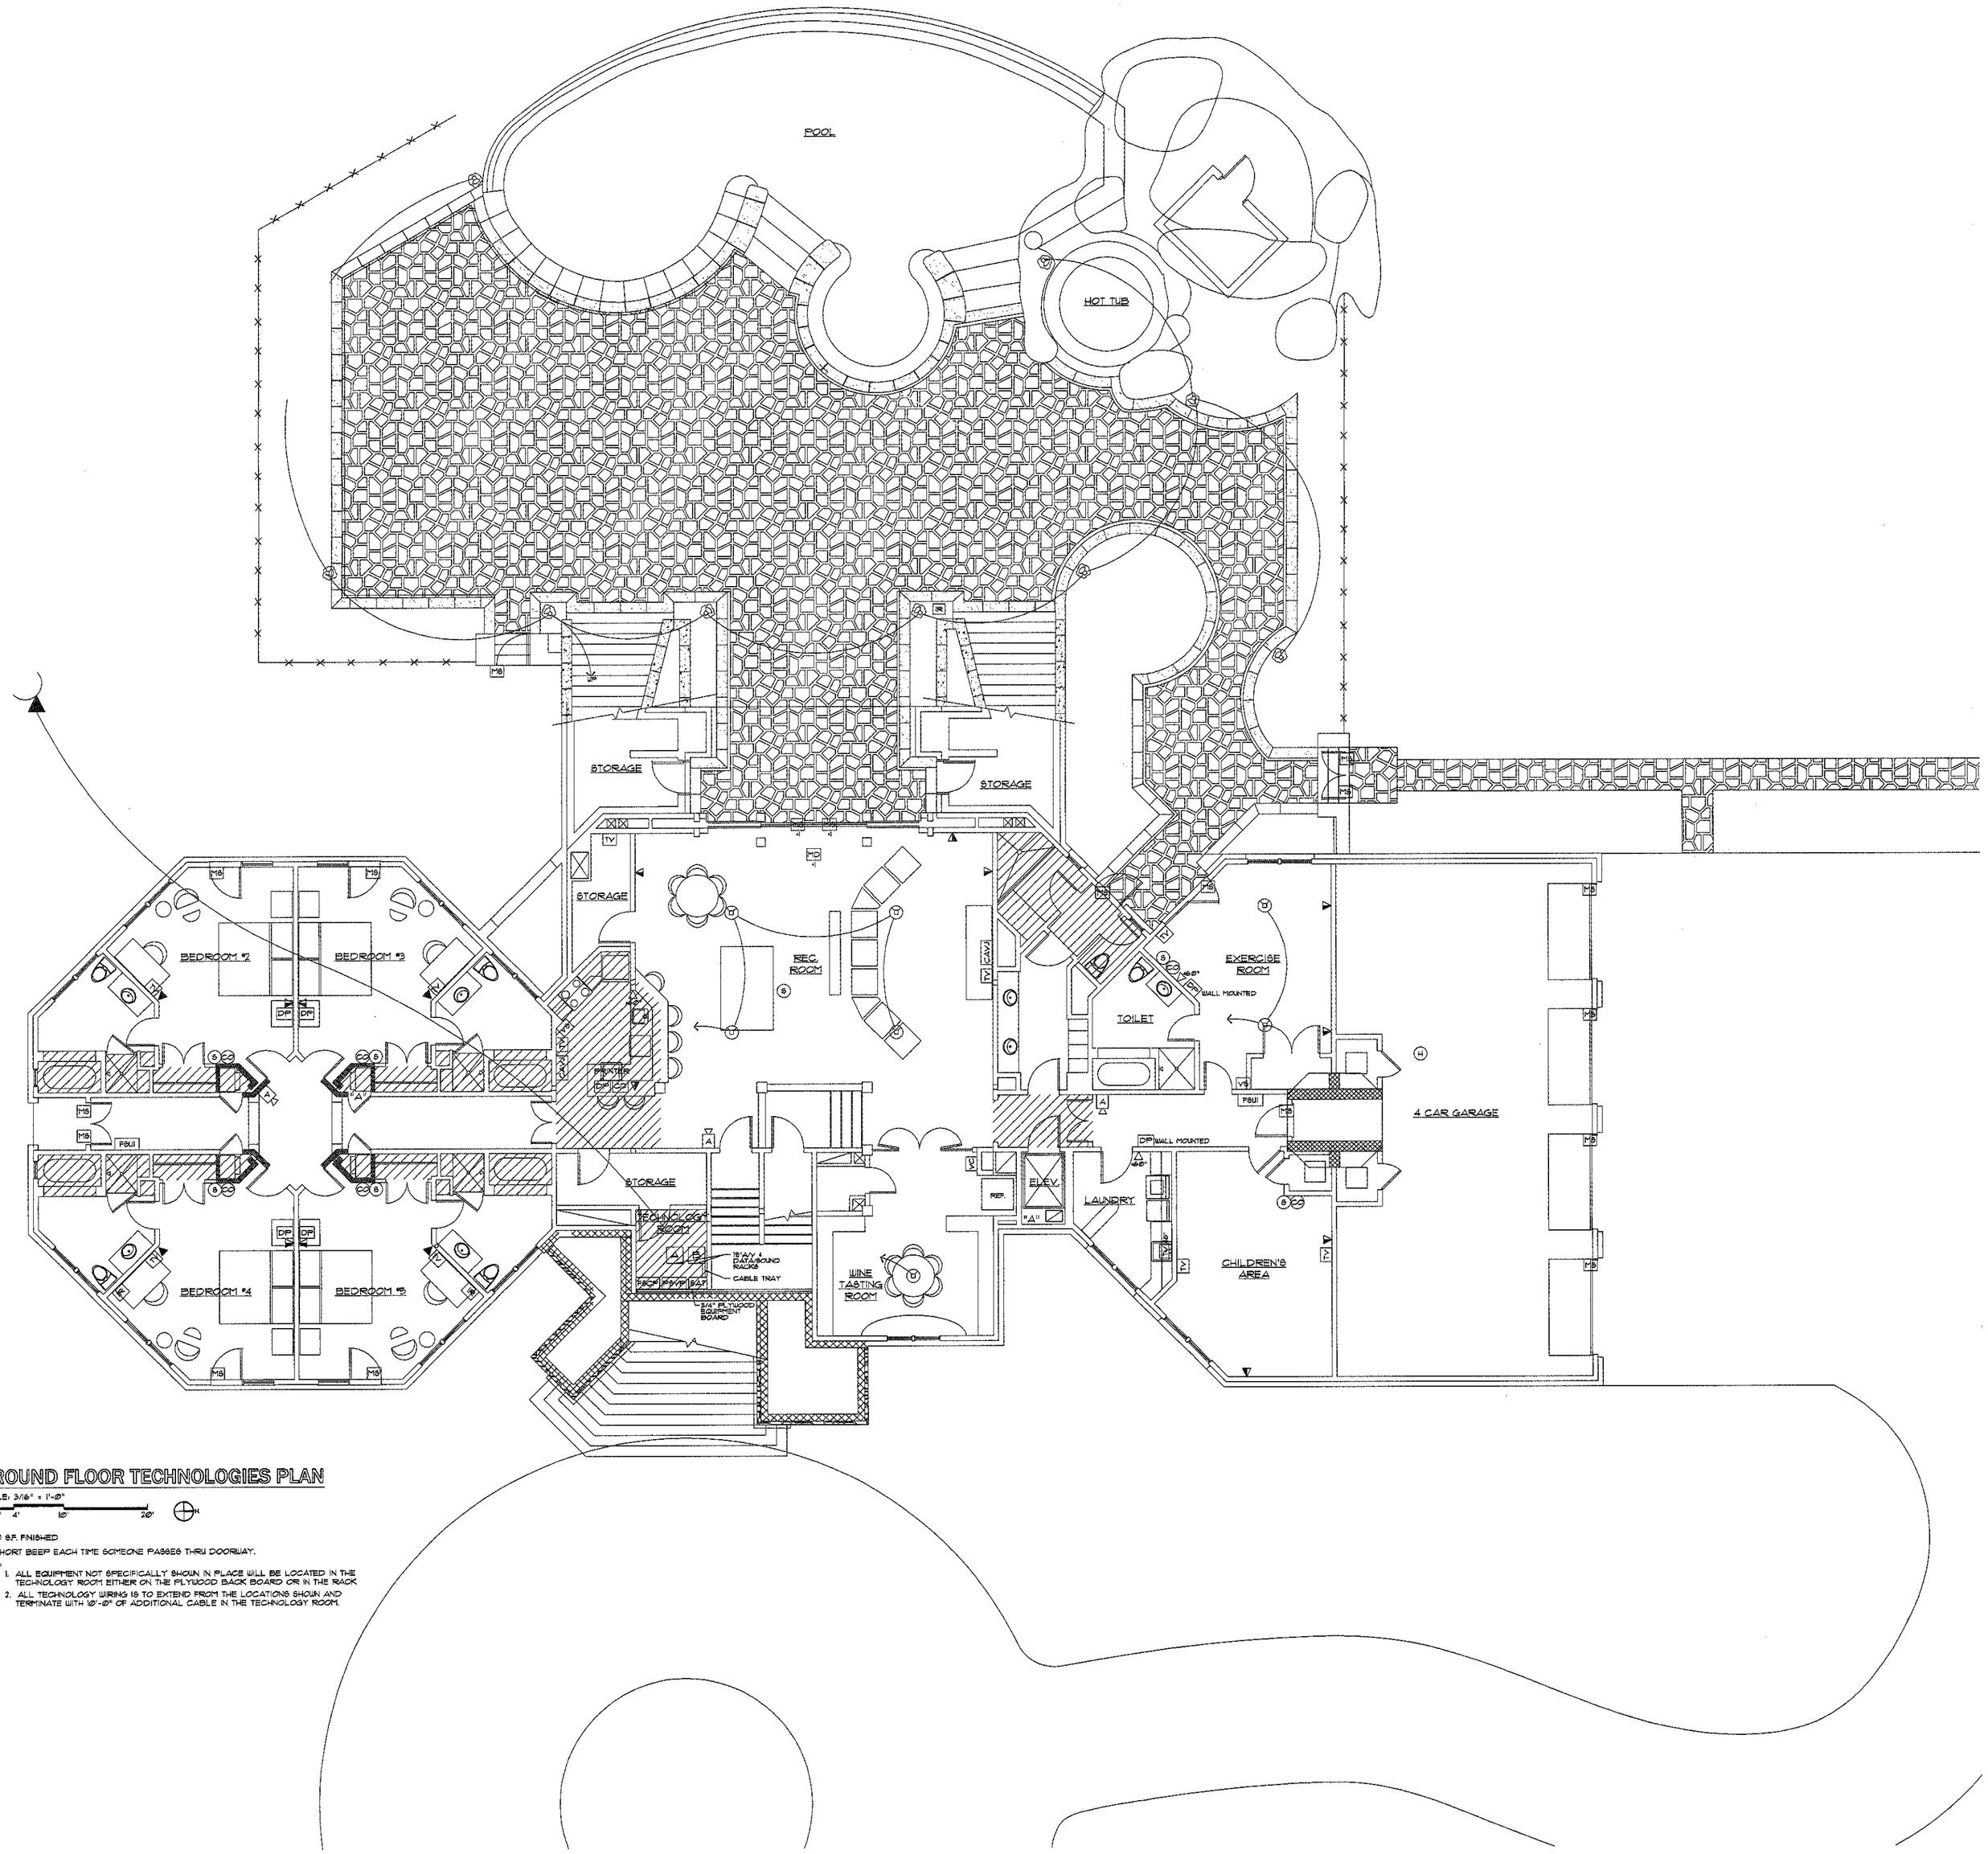

GROUND FLOOR TECHNOLOGIES PLAN

SCALE: 3/16" = 1'-0"

0 2' 4' 10' 20'

7,250 S.F. FINISHED

*1 - SHORT BEEP EACH TIME SOMEONE PASSES THRU DOORWAY.

NOTE:

1. ALL EQUIPMENT NOT SPECIFICALLY SHOWN IN PLACE WILL BE LOCATED IN THE TECHNOLOGY ROOM EITHER ON THE PLYWOOD BACK BOARD OR IN THE RACK
2. ALL TECHNOLOGY WIRING IS TO EXTEND FROM THE LOCATIONS SHOWN AND TERMINATE WITH 10'-0" OF ADDITIONAL CABLE IN THE TECHNOLOGY ROOM.

TECHNOLOGIES LEGEND

S	SMOKE DETECTOR
CO	CARBON MONOXIDE DETECTOR
MS	MAGNETIC SWITCH IN DOOR FRAME
FSCP	FIRE ALARM/SECURITY CONTROL PANEL
FSUI	FIRE ALARM/SECURITY USER INTERFACE (KEY PAD)
A	FIRE ALARM/SECURITY ANNUNCIATOR
MD	MOTION DETECTOR
TP	TOUCH PANEL W/IR RECEIVER
I	INTERCOM
H	EXTERIOR HORN
PSVP	PHONE SWITCH/ VOICE PROCESSOR
WBC	WINDOW BLIND CONTROL PANEL
▷	VOICE
◧	VOICE/DATA
▲	DATA
"A"	WIFI ACCESS POINT
	CEILING MOUNTED SPEAKER
	PENDANT MOUNTED SPEAKER
	WALL MOUNTED SPEAKER
	ROCK MOUNTED SPEAKER
DP	PANSONIC DIGITAL PHONE
H	HEAT DETECTOR
CD	COMPACT DISC PLAYER

I certify that these documents were prepared or approved by me, and that I am a duly licensed architect under the laws of the State of Virginia.
License no.

© This drawing is the property of Architect Michael L. Oxman and Associates, Ltd and is intended for use only on this project and shall not be reproduced.

30843 Charlottesville Place
Middleburg, Va. 20132
Phone: (540) 687-5145
Fax: (540) 687-3904
email: mlo@rosetti8ad.com
net: twoarchitect+construction

80% REVIEW SET
FOR CONSTRUCTION 05-01-2006
06-01-2006

CHATEAU DE ESLE

1401 Greystone, Fauquier County, VA

200051

E-1.7

architect michael l. oxman and associates ltd.