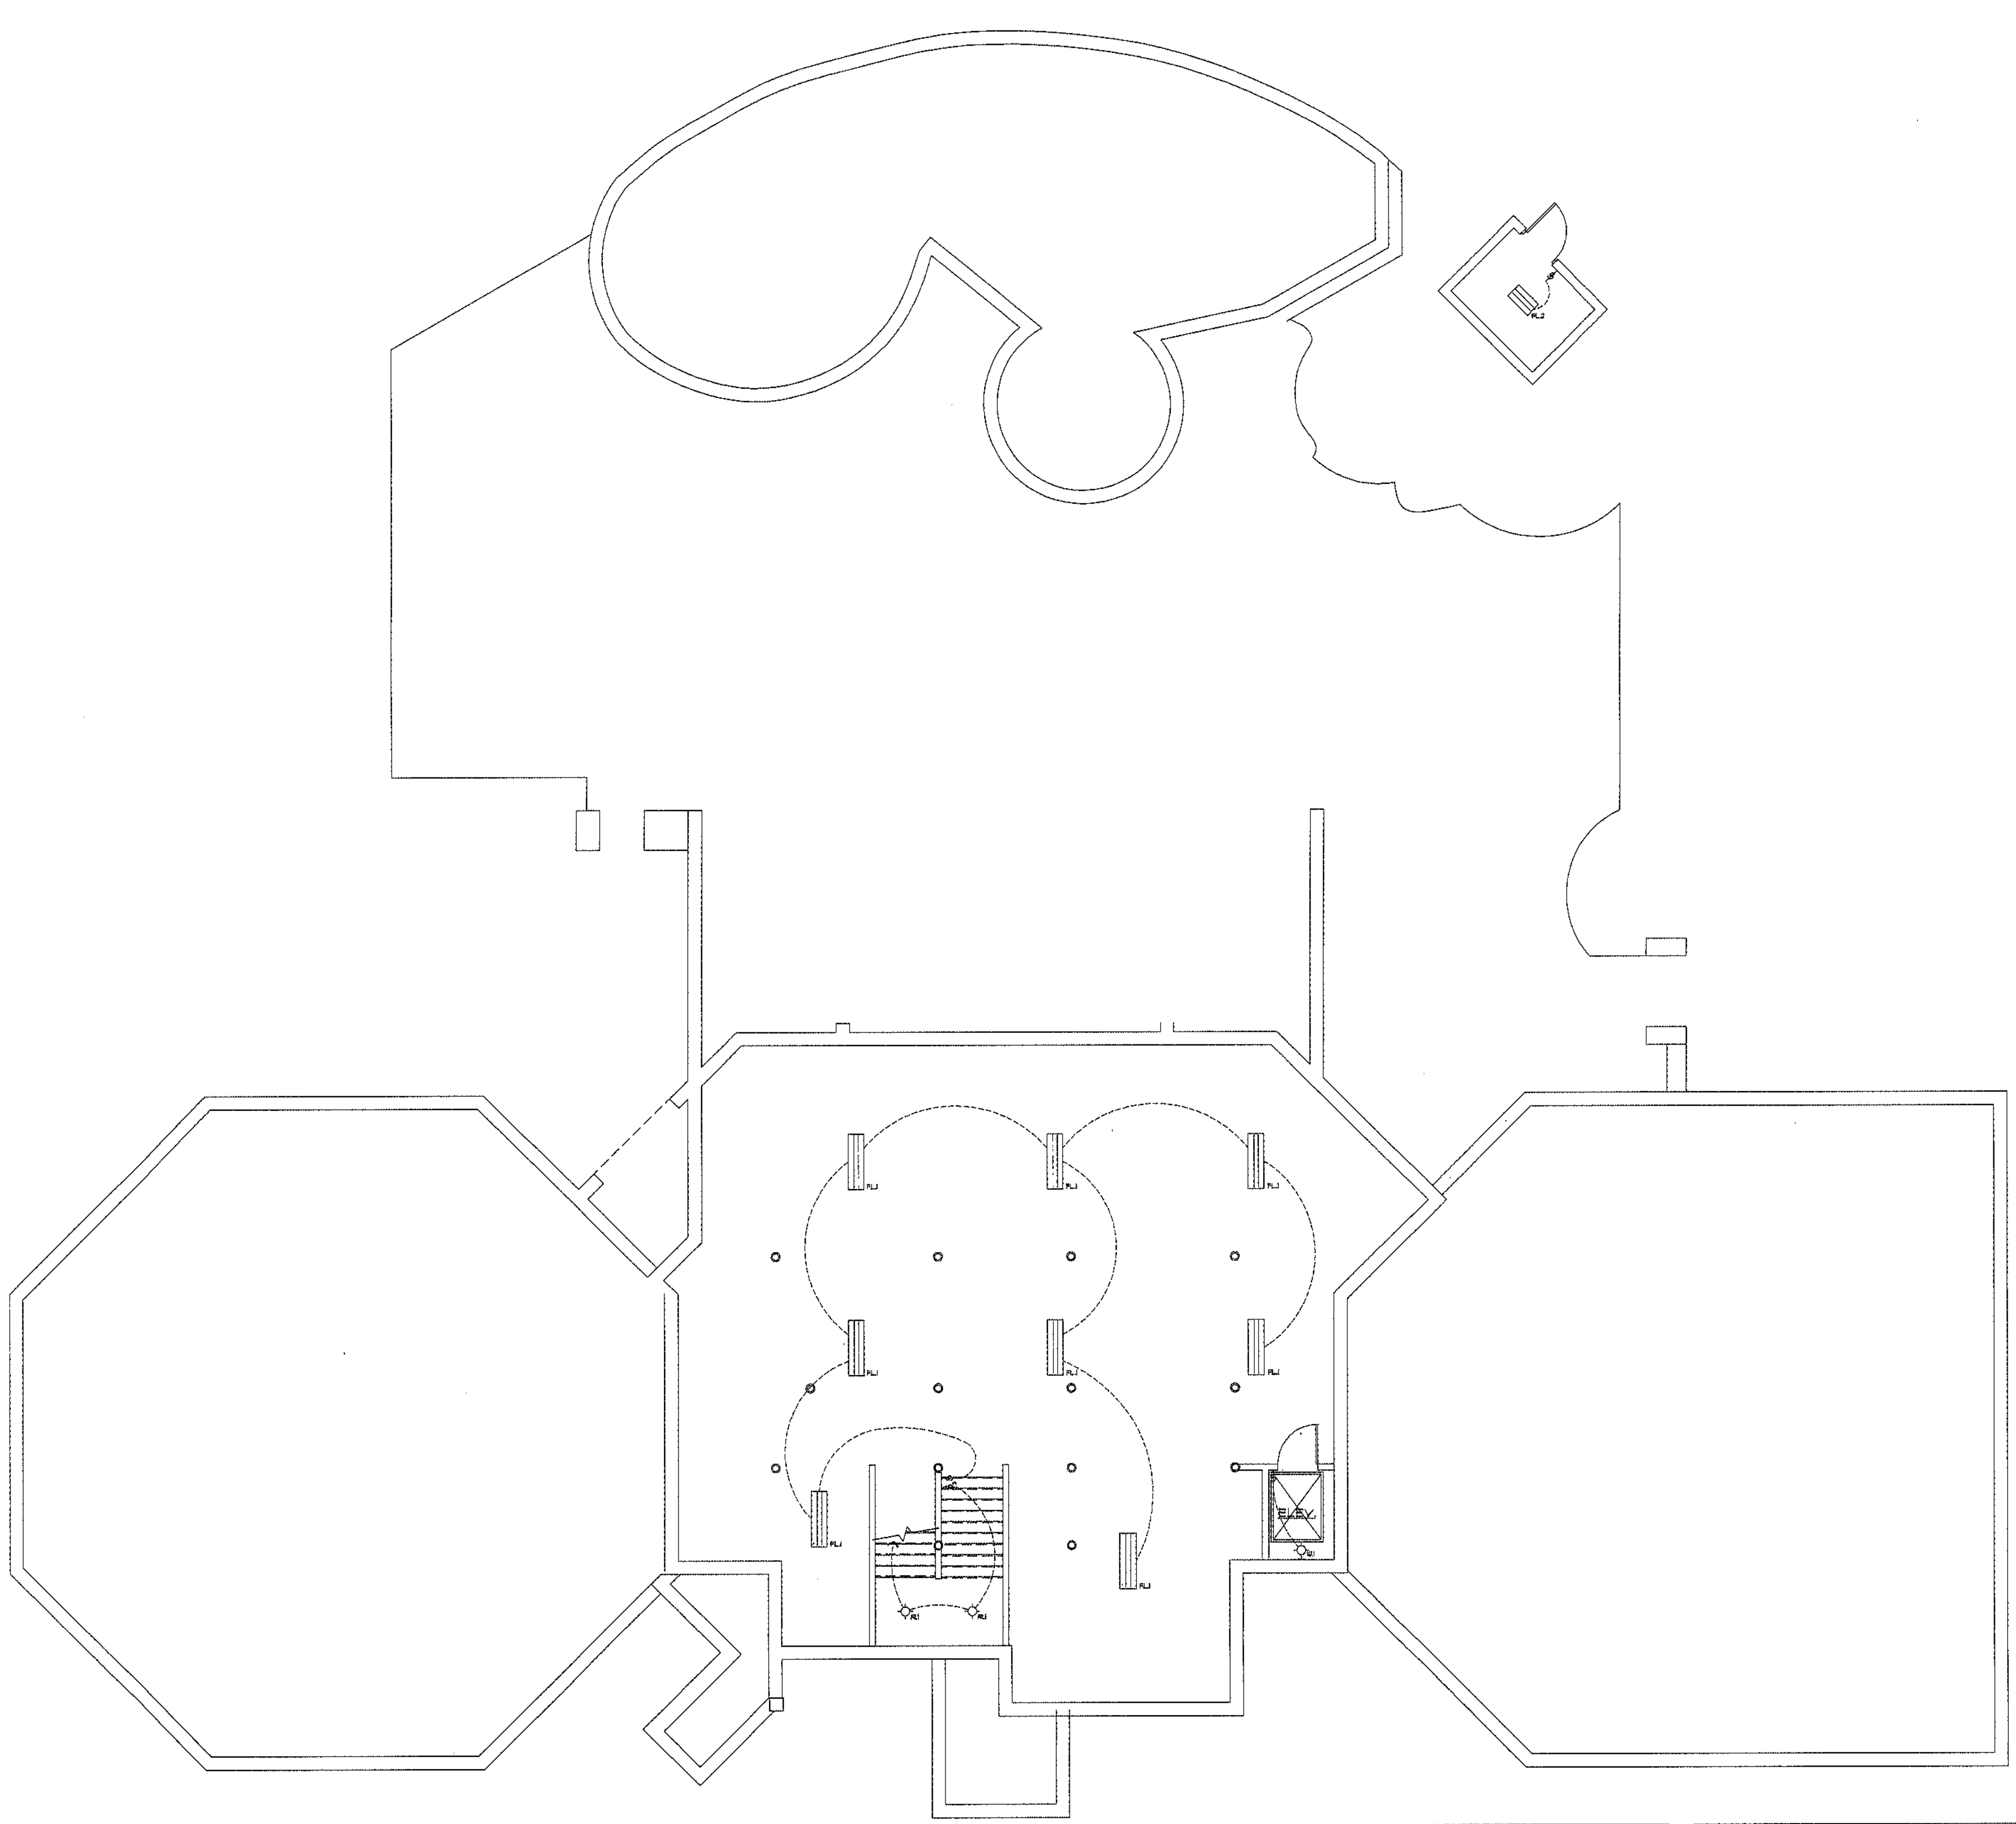

BASEMENT LIGHTING PLAN

SCALE: 3/16" = 1'-0"

0 2' 4' 10' 20' N

7,090 S.F. FINISHED

SUPPLY ALL OUTLETS FOR
POOL EQUIPMENT
ELEVATOR
AND MECHANICAL EQUIPMENT

FIXTURE SCHEDULE

ITEM NO.	DESCRIPTION	MANUFACTURER	MODEL NO.	LAMP	VOLTS	QUANTITY	COMMENTS
FL.1	FLUORESCENT - 2 LAMP 4'-0" ACRYLIC LENS - SURFACE MOUNTED - E.B.	MOBERN	T10-240	T8-32W (2 EA.)	120V	16	
FL.2	FLUORESCENT - 2 LAMP 2'-0" ACRYLIC LENS - SURFACE MOUNTED - E.B.	MOBERN	VT-240	T8-32W (2 EA.)	120V	2	
LS.1	NOT USED						
LS.2	LIGHT STRIP - UNDERCOUNTER TASK LIGHTING					5	
LS.3	LIGHT STRIP - CABINET SHELF LIGHTING					3	
MP.1	MONO POINT - ACCENT LIGHT - FIREPLACE			MR-16 OR PAR20		16	
MP.2	MONO POINT - ACCENT LIGHT - CEILING			MR-16 OR PAR20		54	
MP.3	MONO POINT - ACCENT LIGHT			MR-16 OR PAR20		6	
MP.4	MONO POINT - TASK LIGHT			MR-16 OR PAR20		1	
P.1	PENDANT - DECORATIVE INCANDESCENT (DIMABLE)					1	ALL 7 PENDANTS SET @ THE SAME HEIGHT
P.2	PENDANT - DECORATIVE INCANDESCENT (DIMABLE)					3	
P.3	POOL TABLE PENDANTS					1	
P.4	NOT USED						
P.5	PENDANT - DECORATIVE					3	
P.6	PENDANT - BIG PENDANT					1	
P.7	PENDANT - SMALL TO COMPLIMENT P.6					1	
P.8	PENDANT (@ KITCHEN ISLAND)					1	
P.9	NOT USED						
P.10	PENDANT - GREAT ROOM					3	
PF.1	PADDLE FAN W/LIGHTS					6	
PF.2	NOT USED						
PF.3	PADDLE FAN W/O LIGHTS					5	
PF.4	PADDLE FAN W/O LIGHTS					4	
PF.5	PADDLE FAN W/O LIGHTS					4	

FIXTURE SCHEDULE

ITEM NO.	DESCRIPTION	MANUFACTURER	MODEL NO.	LAMP	VOLTS	QUANTITY	COMMENTS
R.1	RECESSED - 6 3/4" - INCANDSCENT DOWNLIGHT	LIGHTOLIER	1113CD	GX-23 13 WATTS	120V	105	
R.2	RECESSED - 6 3/4" - LV - WALL WASHER	LIGHTOLIER	2025WH	GX-23 13 WATTS	120V	6	
R.3	RECESSED - 6 3/4" - LV - SHOWER DOWNLIGHT	LIGHTOLIER	2026WH	GX-24 26 WATTS	120V	14	
R.4	RECESSED - 6 3/4" - INCANDSCENT DOWNLIGHT	LIGHTOLIER	1127	GX-23 13 WATTS	120V	2	
T.1	TRACK FOR LOW VOLTAGE HEAD					5	
TH.1	MR16 - DECORATIVE SPOT LIGHT					18	
TP.1	DECORATIVE TRAVEL MOUNTED PENDANT FIXTURE				12V	3	
TU.1	18" PATH FINDER (TULLIPS)					13	
TU.2	18" PATH FINDER (TULLIPS)					28	
W.1	WALL FIXTURE - ACRYLIC LENS (UTILITY LIGHTING CLOSET)			SX-23 13 WATTS		6	
W.2	WALL FIXTURE - DECORATIVE INCANDESCENT (LEFT & RIGHT OF MIRROR)					9	
W.3	WALL FIXTURE - DECORATIVE @ GARAGE WALL					3	
W.4	WALL FIXTURE - DECORATIVE @ STONE PILASTER					8	
W.5	WALL FIXTURE @ BEDROOM ENCLOSURE					8	
W.6	STEP/PATH LIGHTING					28	
W.7	WALL FIXTURE - UPPER TERRACE					2	
W.8	WALL FIXTURE - UPPER TERRACE - AREA LIGHTING					2	
W.9	WALL FIXTURE - DECORATIVE FIXTURE POOL DRESSING ROOM MIRROR					4	
WS.1	WALL SCONCE - COMPLIMENT - PENDANT P.1 INCANDESCENT					14	
WS.2	WALL SCONCE					1	
WS.3	WALL SCONCE					2	
WS.4	WALL SCONCE - BED READING LIGHTING (TELESCOPING)					2	
WS.5	NOT USED						
WS.6	NOT USED						
WS.7	WALL SCONCE - READING LIGHTING					4	PLUG-IN TO DUPLEX RECEPTACLE
WS.8	WALL SCONCE - READING LIGHTING					4	PLUG-IN TO DUPLEX RECEPTACLE

LIGHTING LEGEND

- SINGLE POLE SWITCH
- THREE WAY SWITCH
- FOUR WAY SWITCH
- FAN SWITCH
- DIMMER SWITCH (NETWORK)
- DIMMER SWITCH (LOCAL)
- SINGLE POLE SWITCH W/PHOTO CELL (3 POSITION) UP - ON CENTER - OFF DOWN - PHOTO CELL
- RECESSED INCAN. LIGHT FIXTURE
- PENDANT LIGHT FIXTURE
- BIG PENDANT LIGHT FIXTURE
- WEATHERPROOF RECESSED INCAN. LIGHT FIXTURE
- TULLIP/LANDSCAPE LIGHT FIXTURE
- WALL MOUNTED LIGHT FIXTURE
- WALL SCONCE LIGHT FIXTURE
- TELESCOPING READING LIGHT FIXTURE
- DP DIMMING PANEL
- SC SCENE CONTROLLER
- STEP PATH FINDER
- 12" x 24" FLUORESCENT DOUBLE BULB
- 12" x 48" FLUORESCENT DOUBLE BULB
- EXHAUST FAN
- CEILING FAN 3 WIRE/FAN
- CEILING FAN 3 WIRE/LIGHTS

I certify that these documents were prepared or approved by me, and that I am duly licensed architect under the laws of the state of
expiration date license no.
© This drawing is the property of Architect Michael L Oxman and Associates, Ltd.and is intended for use on this project only. Any other use is strictly prohibited.

36963 charlestown pike
hillsboro, va. 20132
phone:(540) 668-7445
fax: (540) 668-9000
email: hillrose01@aol.com
net: www.architect-oxman.com

80% REVIEW SET 02-02-2005
FOR CONSTRUCTION 04-01-2005

CHATEAU DE ESLE

1401 Greystone, Fauquier County, VA

200051

E-1.3

architect michael l. oxman and associates ltd.