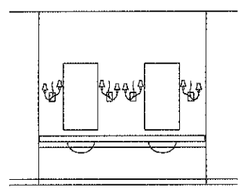

LOCKER ELEVATION

SCALE: 1/4" = 1'-0"

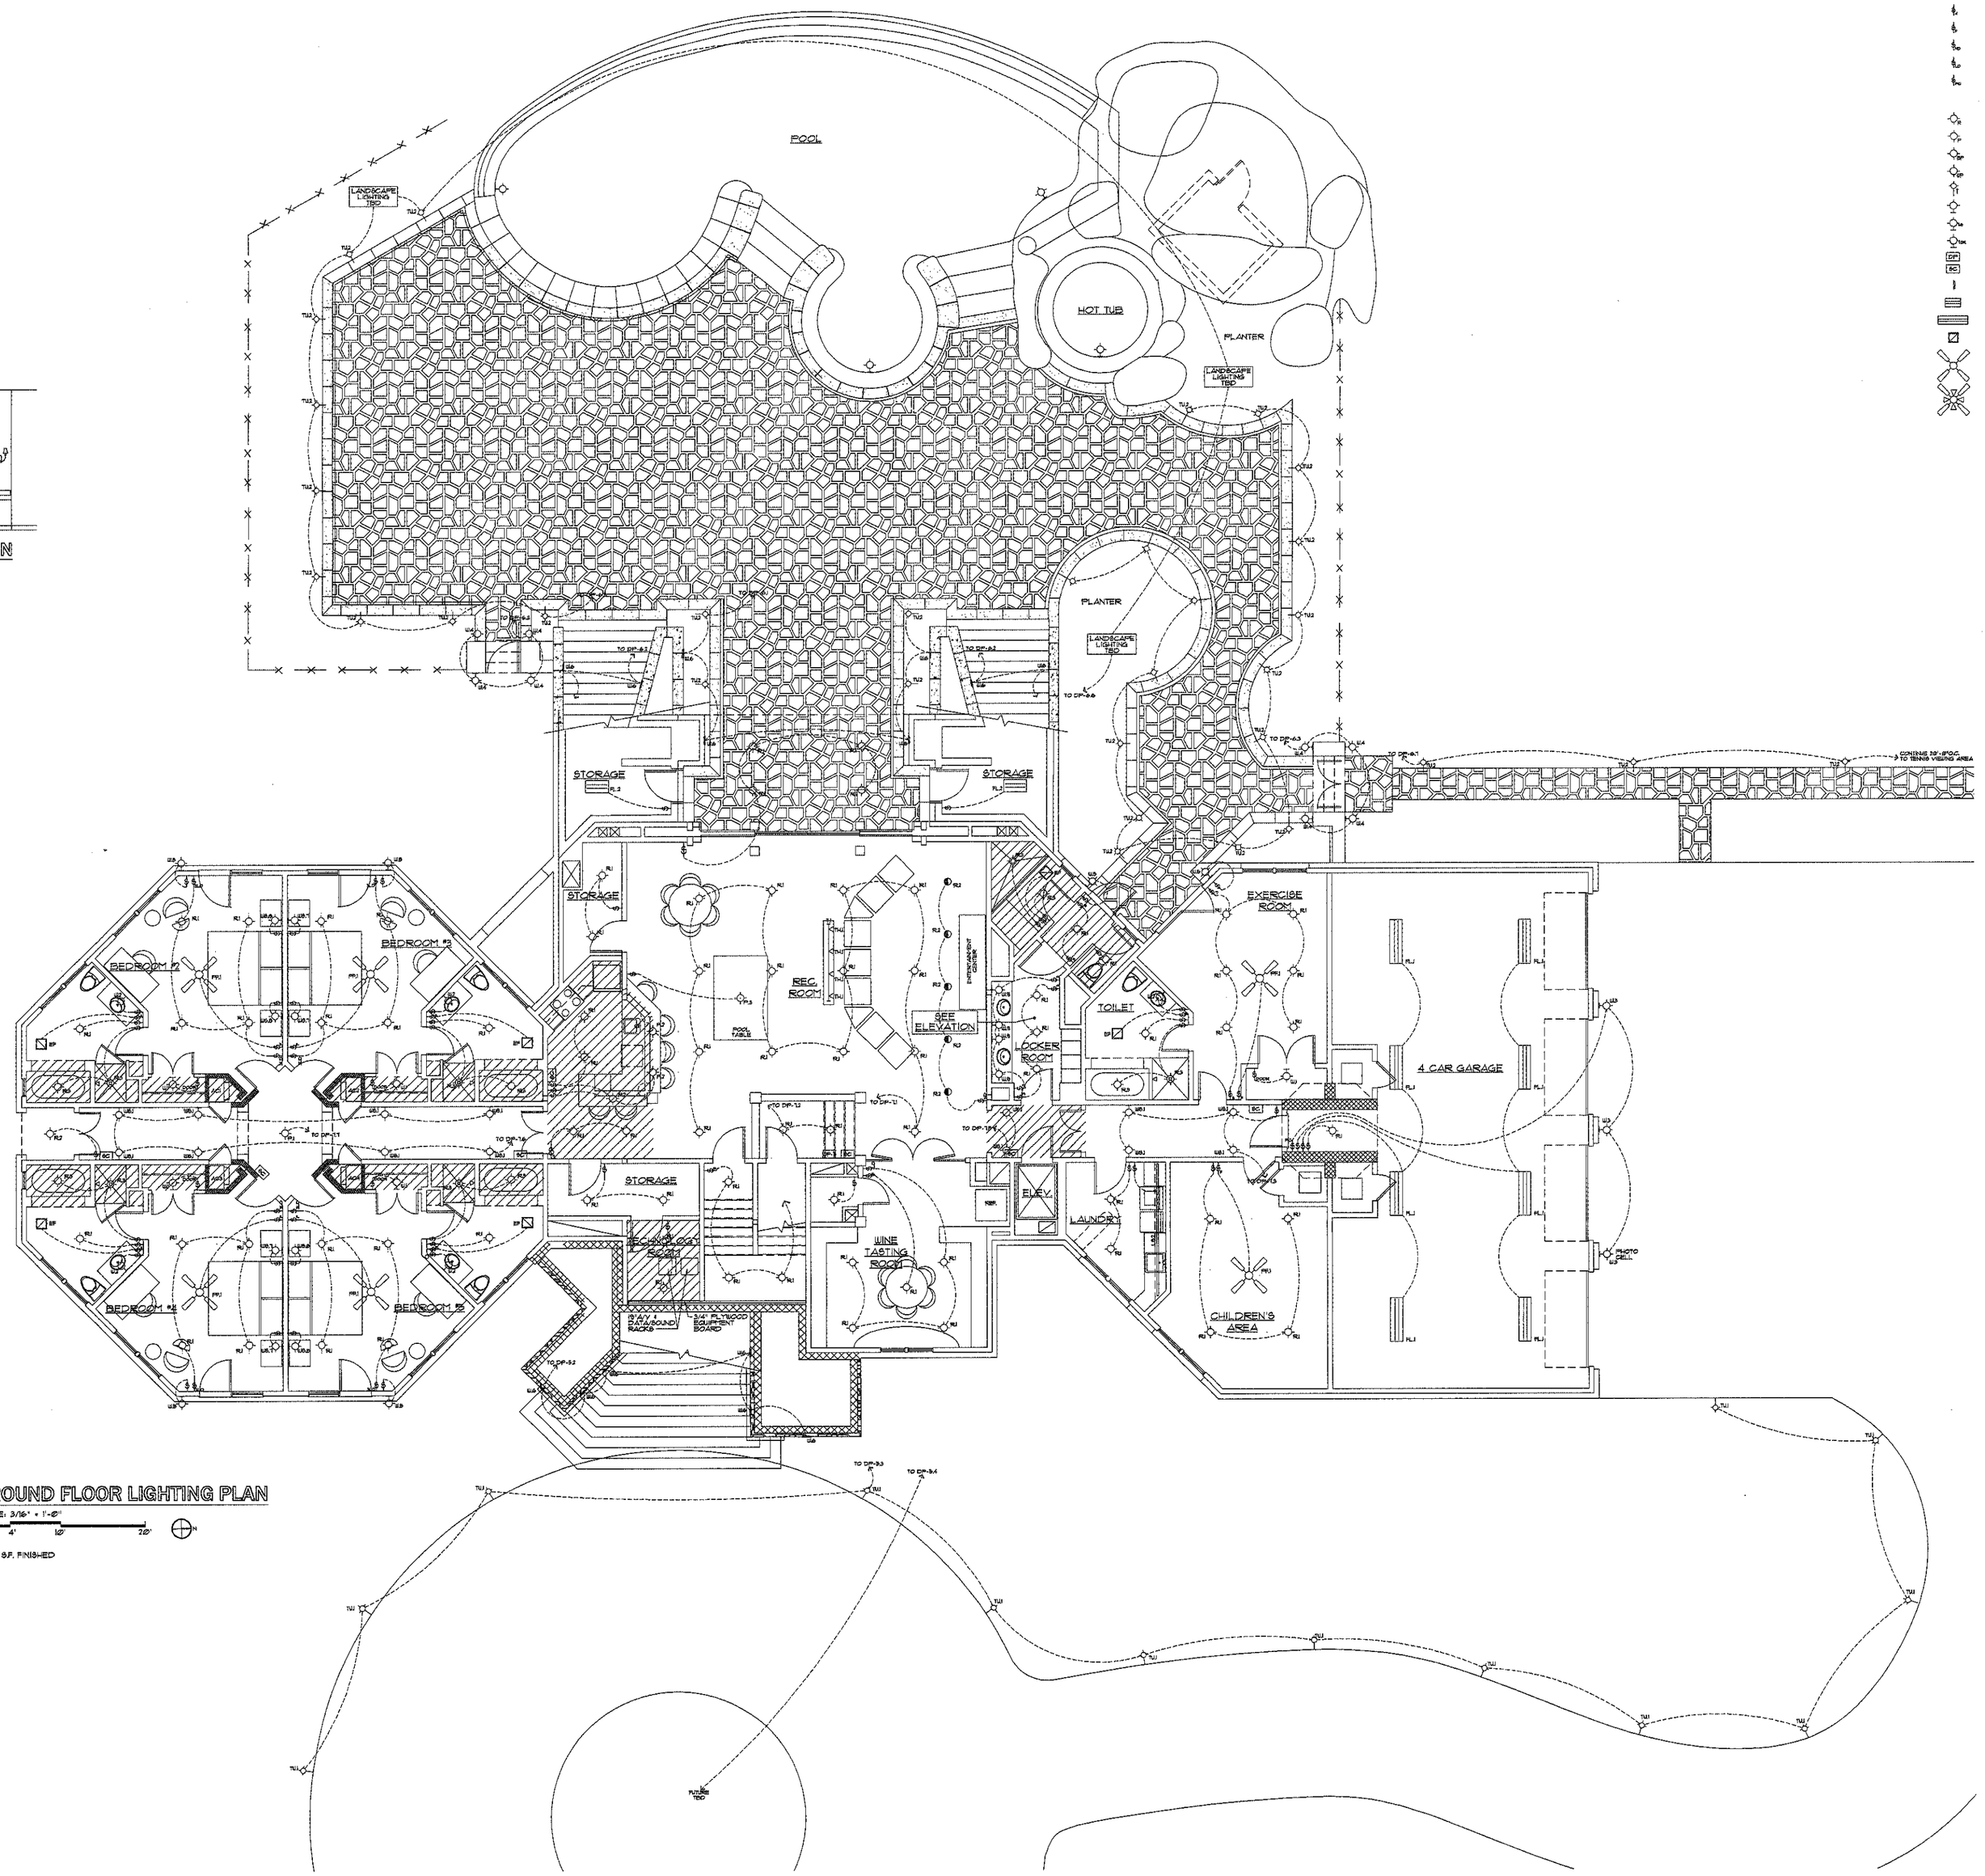
POOL
HOT TUB
PLANTER
LANDSCAPE LIGHTING TBD
STORAGE
BEDROOM #2
BEDROOM #3
BEDROOM #4
BEDROOM #5
REC. ROOM
SEE ELEVATION
LOCKER ROOM
TOILET
EXERCISE ROOM
4 CAR GARAGE
ELEV.
LAUNDRY
WINE TASTING ROOM
CHILDREN'S AREA
PHOTO CELL
TO DP-12
TO DP-13
TO DP-14
TO DP-15
TO DP-16
TO DP-17
TO DP-18
TO DP-33
TO DP-34
TO DP-52
TO DP-A.1
TO DP-A.2
TO DP-A.3
TO DP-A.4
